SJ-M004-DWG-AP032

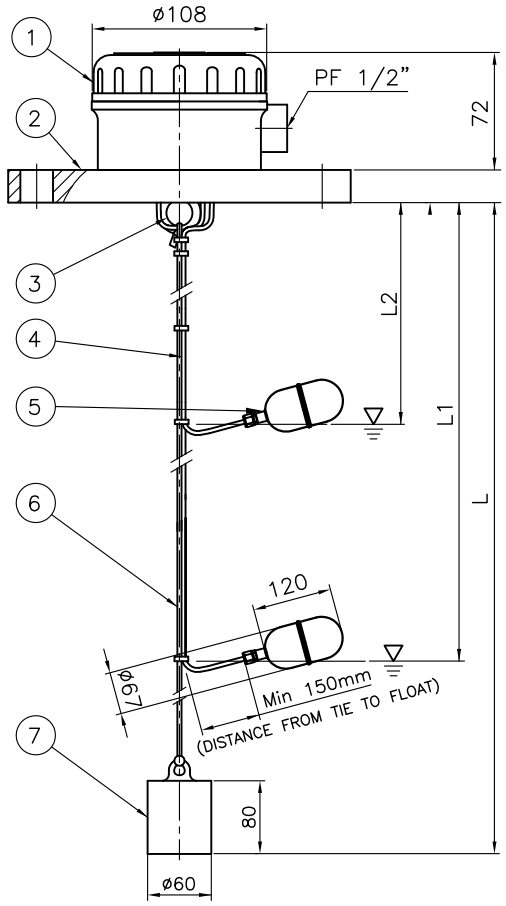

WIRING DIAGRAM

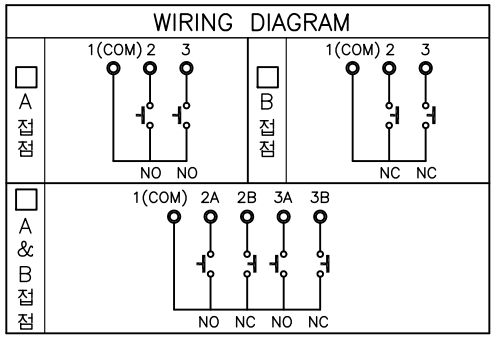

DESIGN DATA

CODE	N/A		
UNIT	mm		
KIND OF FLUID		–	
PRESS.	DESIGN	Max. 2	Kg/Cm²
	OPERATING	–	Kg/Cm²
TEMP. (SENSOR)	DESIGN	−10 ~ 70	˚C
	OPERATING	–	˚C
TEMP. (ELECTRONICS)	DESIGN	−10 ~ 70	˚C
	OPERATING	–	˚C
SP.GR.		MORE THAN 0.9	
VISCOSITY		10 P / 1 Pa.s	
ENCLOSURE		WEATHER PROOF	
FLANGE SIZE		JIS 10K 100A FF	

FLANGE DIMENSION	O.D ø"A"	B.C.D ø"B"	N	H	t
	ø210	ø175	8	ø19	18

FLOAT TYPE	ø67x120L (STD.)	
S/W CAPACITY	AC120V 1A	
WEIGHT MAT'L(OPTION)	☐ 304SS ☐ 316SS	(ø60x80)
CONTACT TYPE	☐ A 접점 ☐ B 접점	~~A&B 접점~~
	SPST(2-WIRE)	~~SPDT(3-WIRE)~~

TAG NO.	L	L1	L2	L3	

NOTES

1. ( ) Dimensions are reference dimensions.

REVISION

NO	DESCRIPTION	MATERIAL	Q'TY	SPECIFICATION	REMARK
7	WEIGHT	304SS	1		
6	ROPE	304SS	1		
5	FLOAT	316SS	2		
4	CABLE	0.18SQx2	–		
3	EYE-BOLT(M8)	C.S	1		
2	FLANGE	304SS	1		
1	TERMINAL BOX	ABS	1		

BILL OF MATERIAL

REV.	DESCRIPTION	DATE	DESIGNED	REVIEWED	APPROVED
△					
△					
△					
△					
△					

CUSTOMER: –

PROJECT: –

TITLE: QUICK FLOAT HOLDER TYPE LEVEL SWITCH
SQE-2-A-1-B-1-A-1
ASSEMBLY DRAWING

MANUFACTER: SeoJin Instech Co.,Ltd.

SCALE	ERP CODE	Work Order No.	REV.
N/S	–	–	0

DWG NO. SJ-M004-DWG-AP032